

MONUMENT RECORD



STATE OF INDIANA ~ COUNTY OF MONROE

Section 14, Township 9 North, Range 1 West,

Monument Description & Remarks: 1" Iron Pipe found 6" below ground in gravel

Recovery Tie Drawing

- A - 1" Iron Pipe
- B - Mag Nail in 12" Black Oak S09°W 27.37'
- C - Mag Nail in 6" Beech w/Survey Marker Sign S55°W 16.47'
- D - Mag Nail in 20" Tulip Poplar N12°W 91.00'

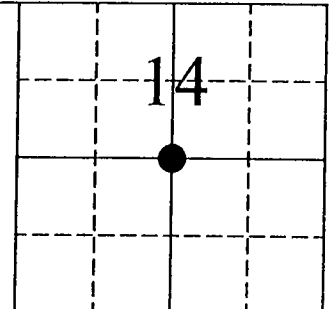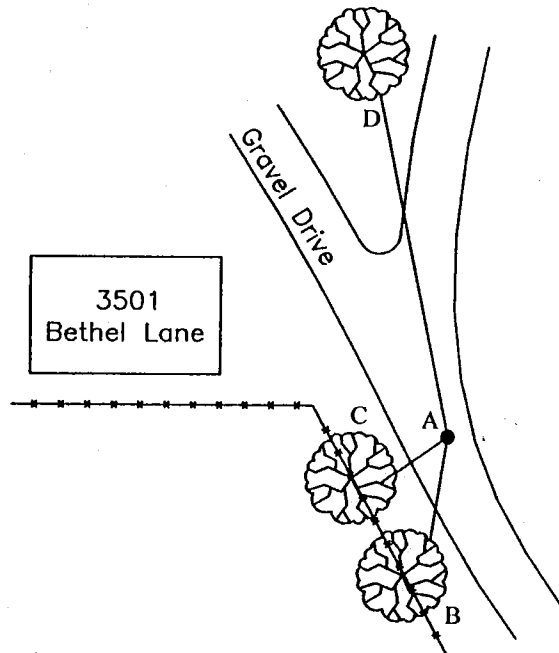

● = at Corner




State Plane Coordinate (NAD83 Survey Feet, Indiana West Zone)-

Northing: 1445317.0258 Easting: 3120438.0546 Elev.: 778.431

COMPLETED BY *Shu V. Farkas*

I, Ben E. Bledsoe, Registered Land Surveyor, here by certify that this document was prepared under my direction in accordance with the provisions of Section 17-3-64-4 through 17-3-64-8 of the Indiana Code, being Acts of 1965, Chapter 319; this 27th day of December, 2004 A.D.

Ben E. Bledsoe
Indiana Registered Land Surveyor No. S0559

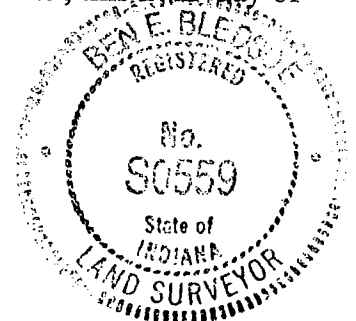

MONUMENT RECORD
State of Indiana - County of Monroe

Section: 14


Township: 9 North

Range: 1 West

Corner ID: Blm S-11

Monument Description & Remarks: Found 1" Iron Pipe with flagging at Center of Section. Pipe was 6" under surface of gravel driveway.

References on file in the County Surveyor's Office: Lake Griffy Boundary Survey by Smith Neubecker & Assoc., dated May 4, 1998, on file in the County Surveyor's Office.

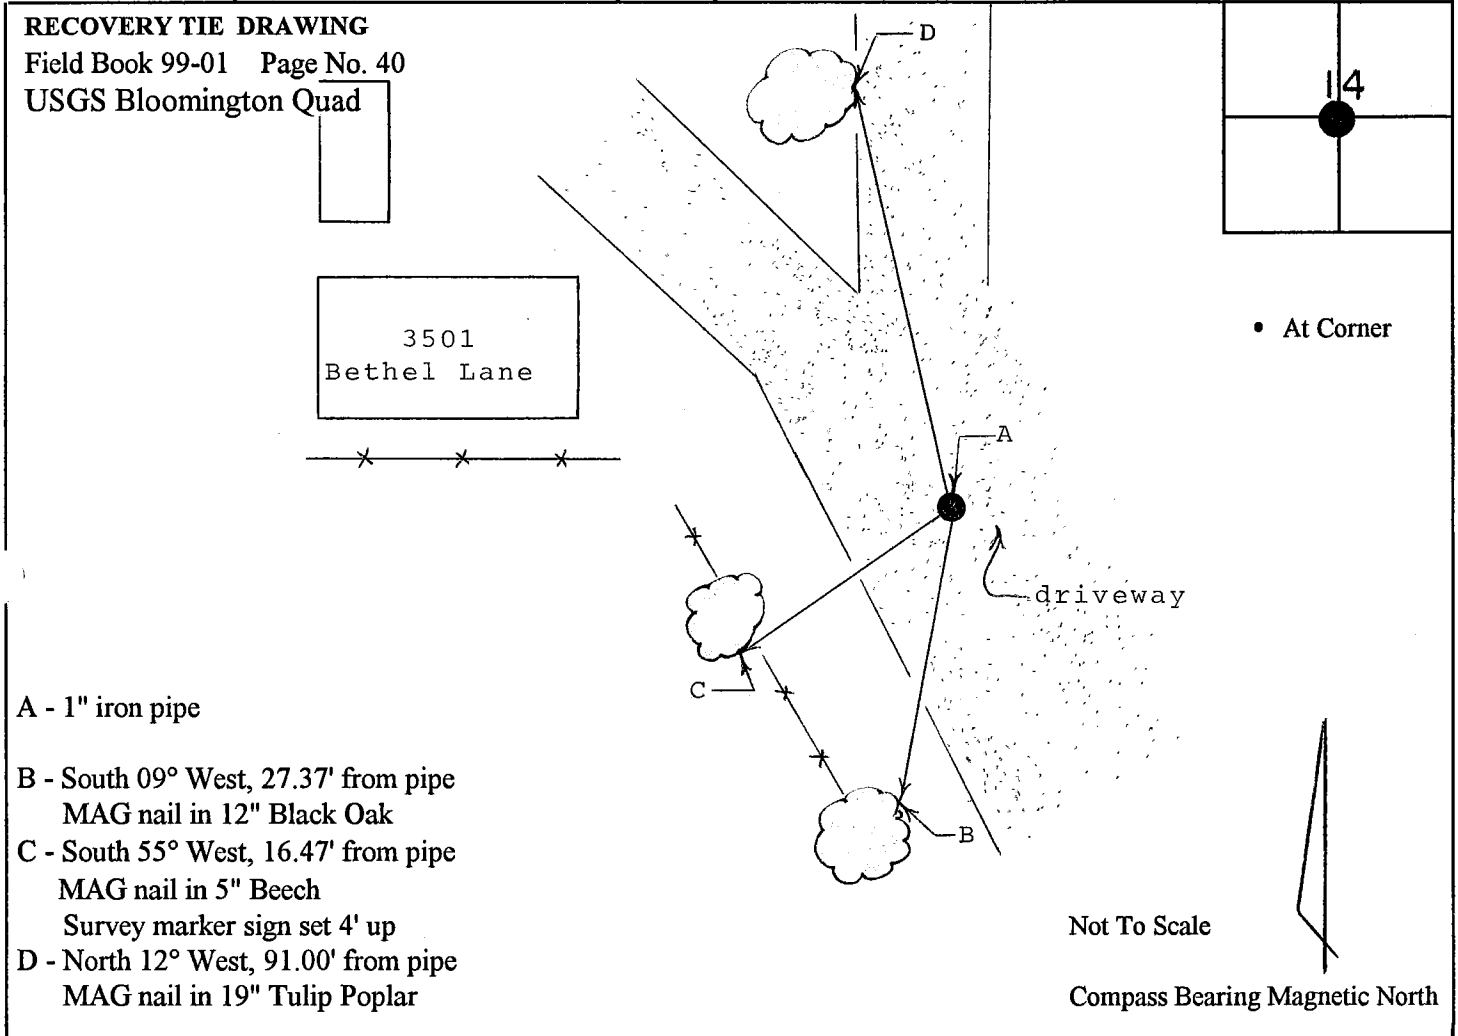

I, Kevin P. Enright, Monroe County Surveyor, hereby certify that this document was prepared under my direction in accordance with the provisions of Section 36-2-12 of the Indiana Code; and the above data is given under my hand and seal this 12th day of July, 1999.

Kevin P. Enright
8-12-99

Administered by Surveyor Review Board

